4.3 Conceptual Layout; Interior

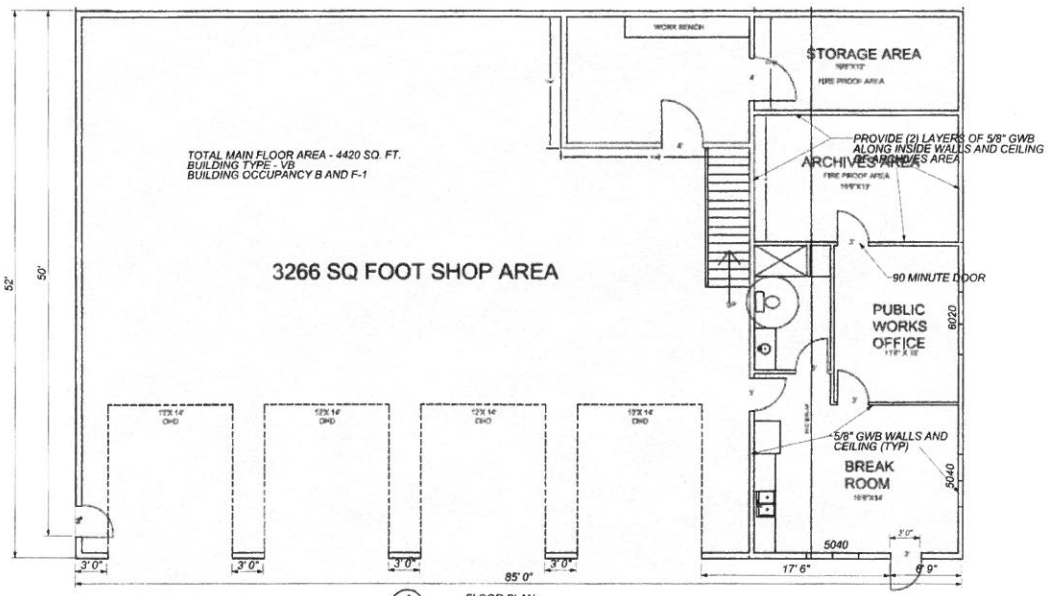

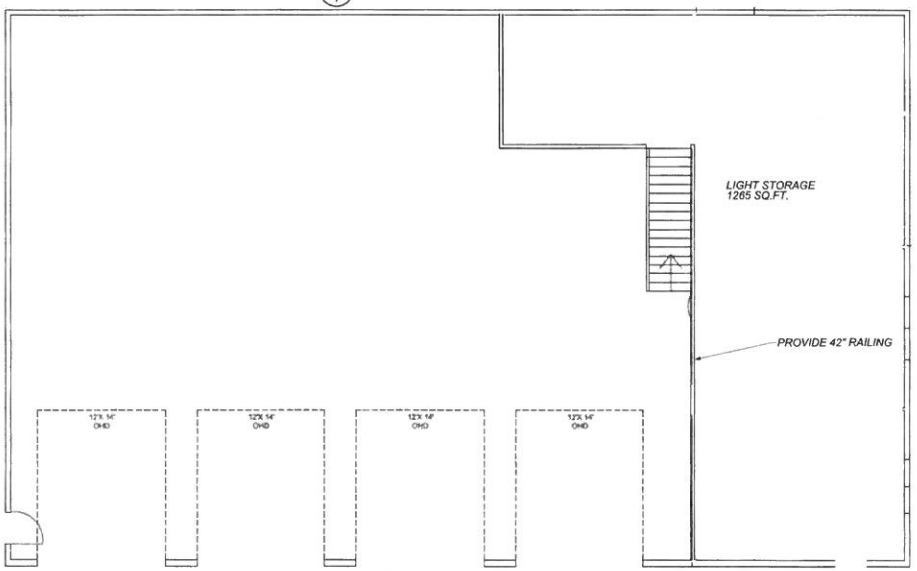

REVISIONS | BY

MILL CITY PUBLIC WORKS
MILL CITY, OR
FLOOR PLANS

CASCADE
DESIGN GROUP, INC.
P.O. BOX 1917, CORVALLIS, OR 97339
TEL: (541)753-4417 FAX: (541)753-4422

DATE: MAY 2016
SCALE: AS SHOWN
DRAWN: TM
JOB: 16-202A
SHEET: 1
OF 4 SHEETS